CARTA DELLE TRASFORMABILITA' PAT

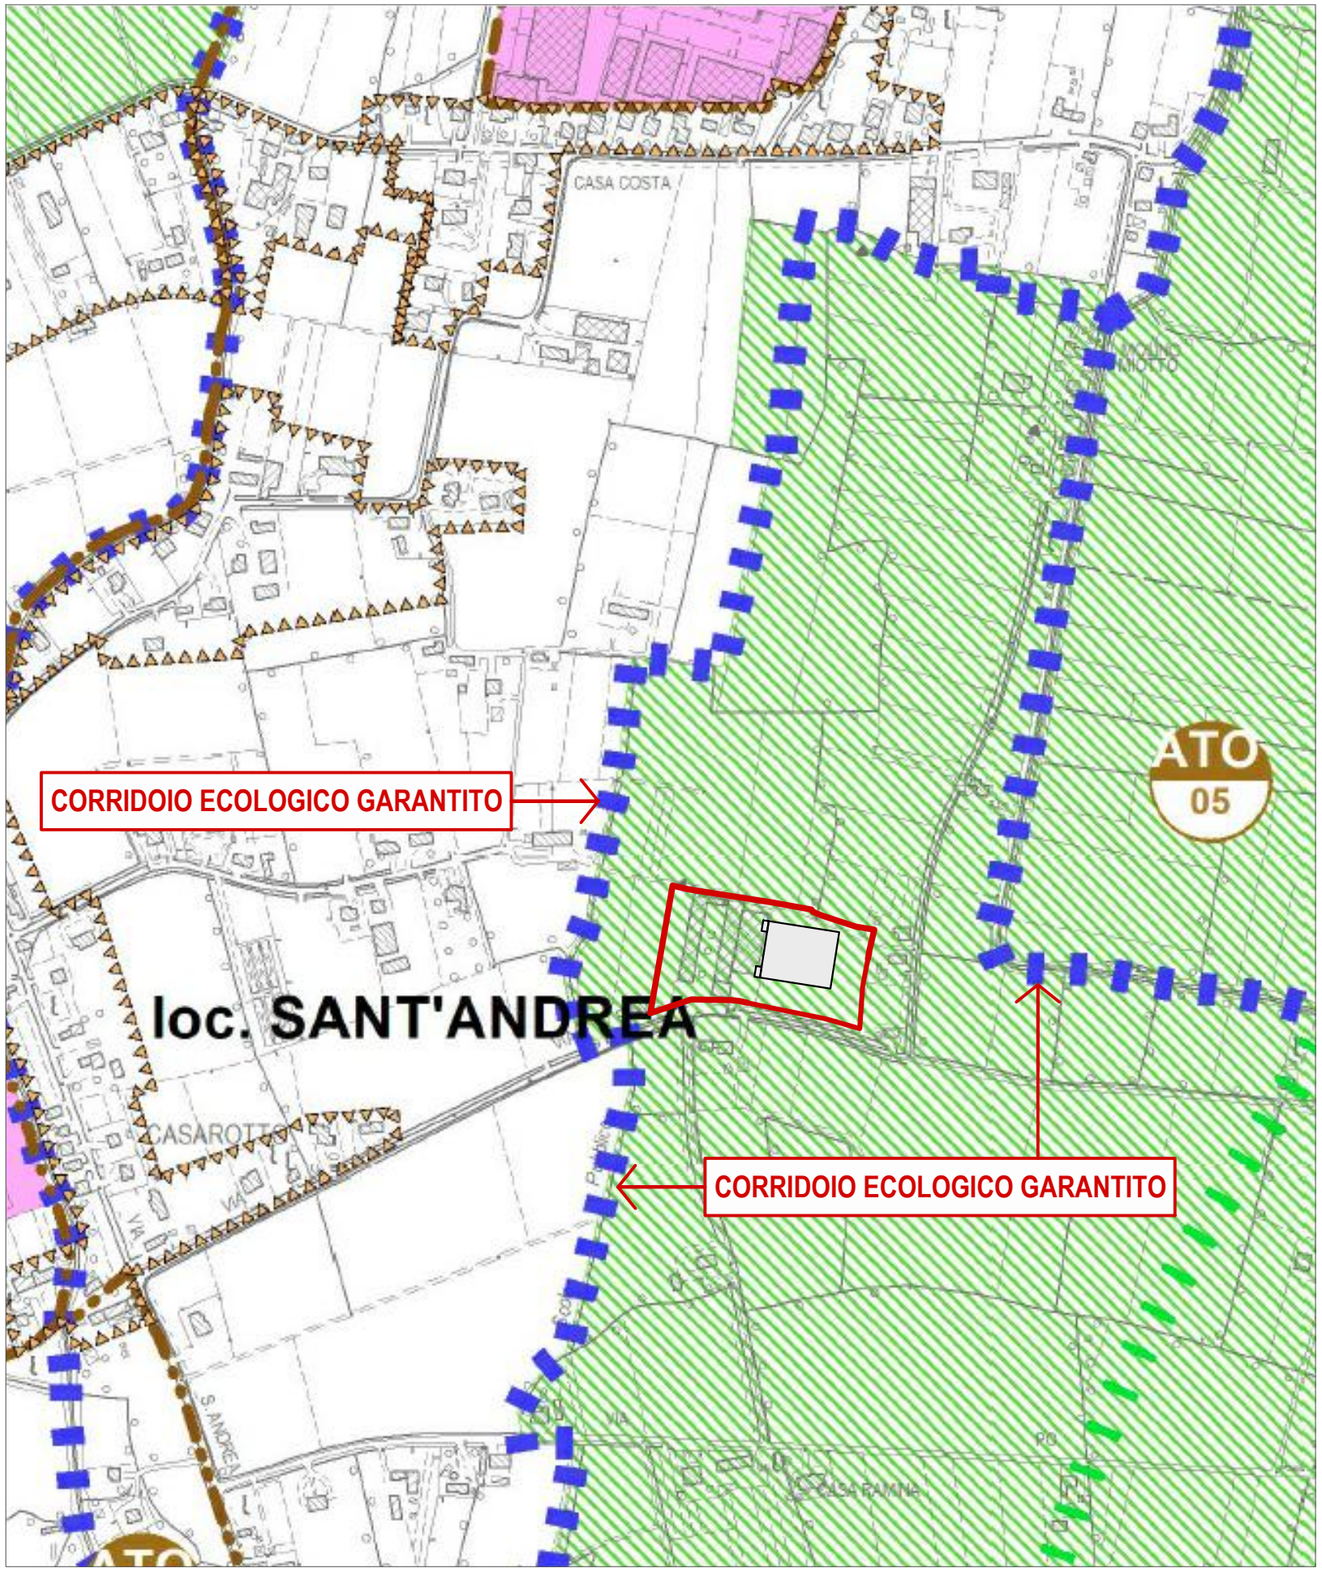

LEGENDA

art. 45 **Rete ecologica**

- Area nucleo
- Area di connessione ecologica di 1° grado
- Area di connessione ecologica di 2° grado
- Corridoio principale blueway
- Corridoio secondario blueway
- Corridoio principale greenway
- Corridoio secondario greenway
- Barriere infrastrutturali

- area di proprietà recintata
- fabbricato di progetto

ALLEGATO N°12.A

VENICE ARCHITECTS

VA / ItalyHEAD
Palazzo Bernardo 1978
Calle de la Madoneta
31050 San Polo,Venice
Italy +39 041 5935775

VA / ItalyLAB
P.zza Pio X,17
35010 Abbazia Pisani
Villa del Conte,Padova
Italy +39 049 9390041

VA / ChinaLAB
Building14,block4,Lingong Caseway
Industrial Park Suzhou, Jiangsu
China +86 86867667

info@venicearchitects.it
www.venicearchitects.it

Project / HIDE SPA

Drawn / CORRIDOI ECOLOGICI

Designed / MASSIMO

Drawn by / MARCO

Date / 2020 / 07 / 15

Scale / /

Figure n° / 01

Checked /

This drawing is copyright. Contractors shall work form figured dimensions only. Contractors must check all dimensions on site. Contractors must be reported immediately to architects.

Client /

Date / 2020 / 07 / 15

Thank you for your support and help for our work!